REVISED PROPOSAL

EXHIBIT B

LEGEND

- PROPOSED TREES
- HEDGES
- SHRUBS, GROUND COVERS AND PERENNIALS
- LAWN
- POLE LIGHT: LIGHT FIXTURE–HOLOPHANE "GRANVILLE" W/CLEAR FINAL DECORATIVE POST–HOLOPHANE "NORTH YORKSHIRE", 16' HEIGHT
- POLE LIGHT: LIGHT FIXTURE–HOLOPHANE "GRANVILLE" W/CLEAR FINAL DECORATIVE POST–HOLOPHANE "NORTH YORKSHIRE", 12' HEIGHT
- BOLLARD: "SHAPER" 982–W NBZ(BRONZE)
- CONCRETE SIDEWALK/PAVING
- SPECIAL PAVING
- FRONT YARD DOOR AND STUCCO WALL, SEE ARCHITECTURAL DRAWING
- BACK/SIDEYARD FENCE
- PERIMETER WALL
- LOW STONE WALL

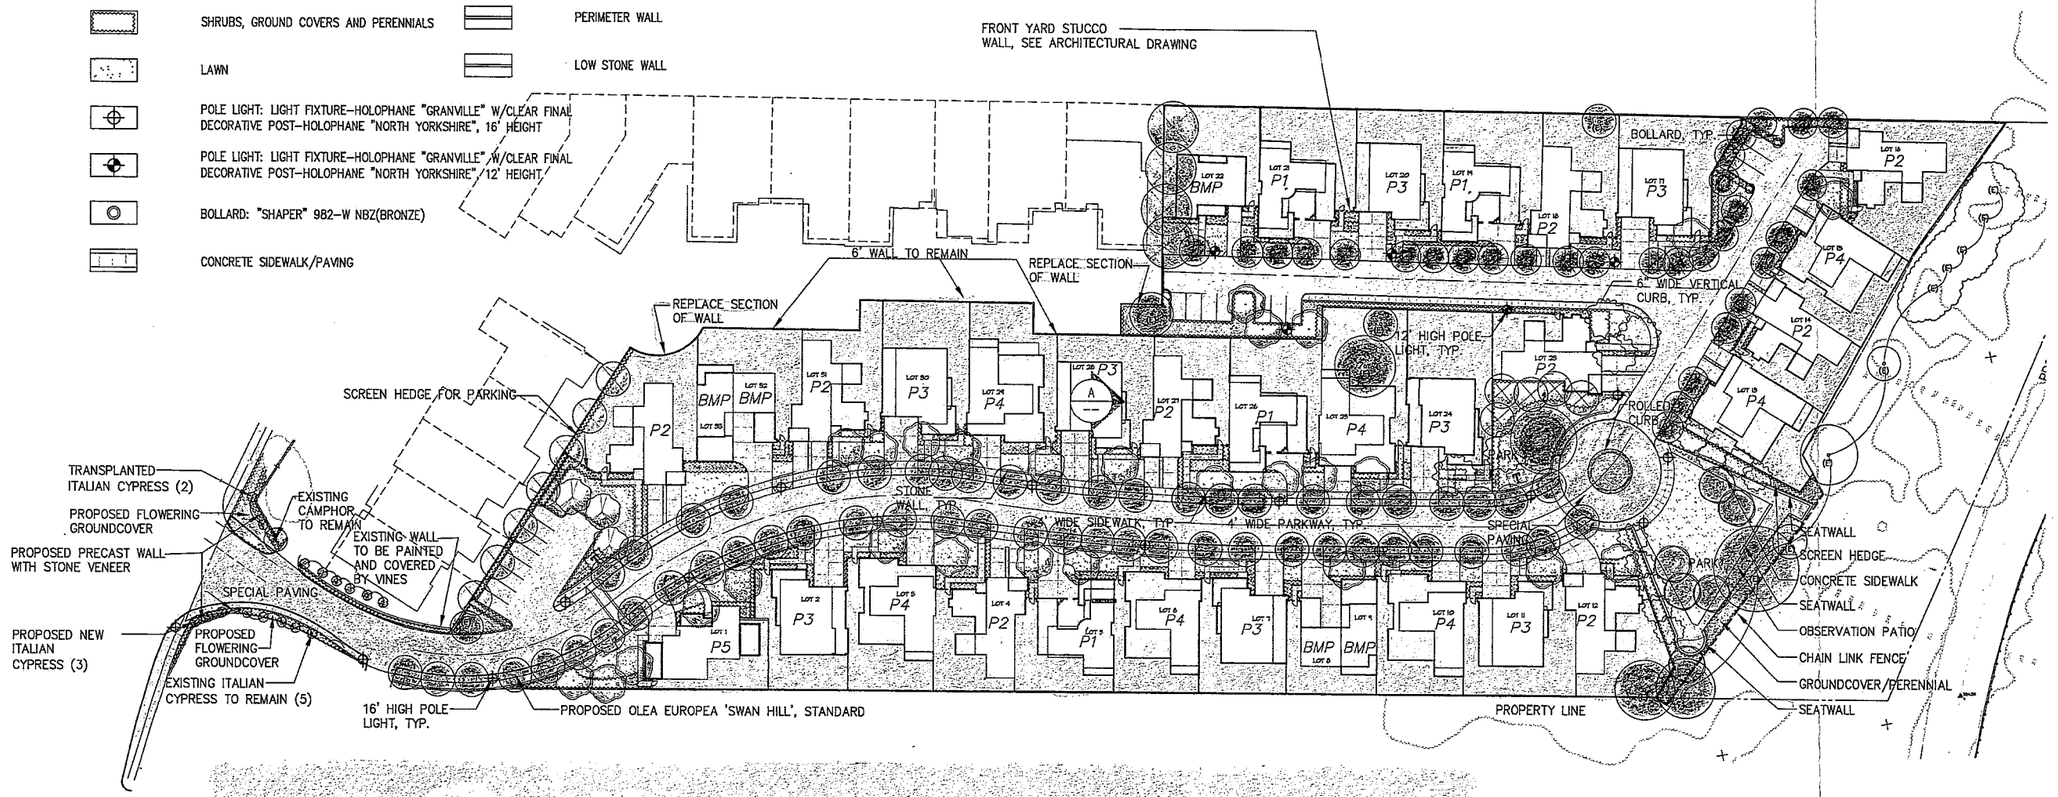

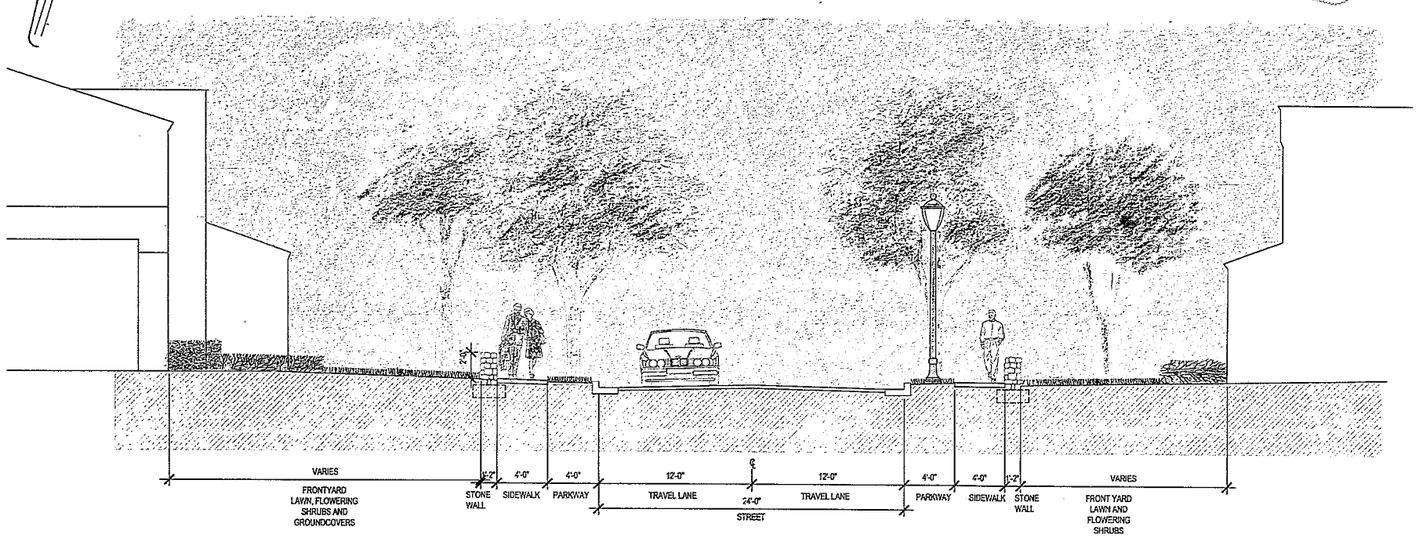

A LANDSCAPE STREET SECTION
3/16"=1'-0"

VILLA FELICE

Project Address:
15350 Winchester Blvd.
Los Gatos, CA 95030

SANTA CLARA DEVELOPMENT
An affiliate of Robson Communities

2185 The Alameda
San Jose, CA 95126
408.345.1767

1"=40'-0"

12/15/04

NORTH

SHEET #:

LANDSCAPE SITE PLAN

L0.1

HMH ENGINEERS

SWA Group